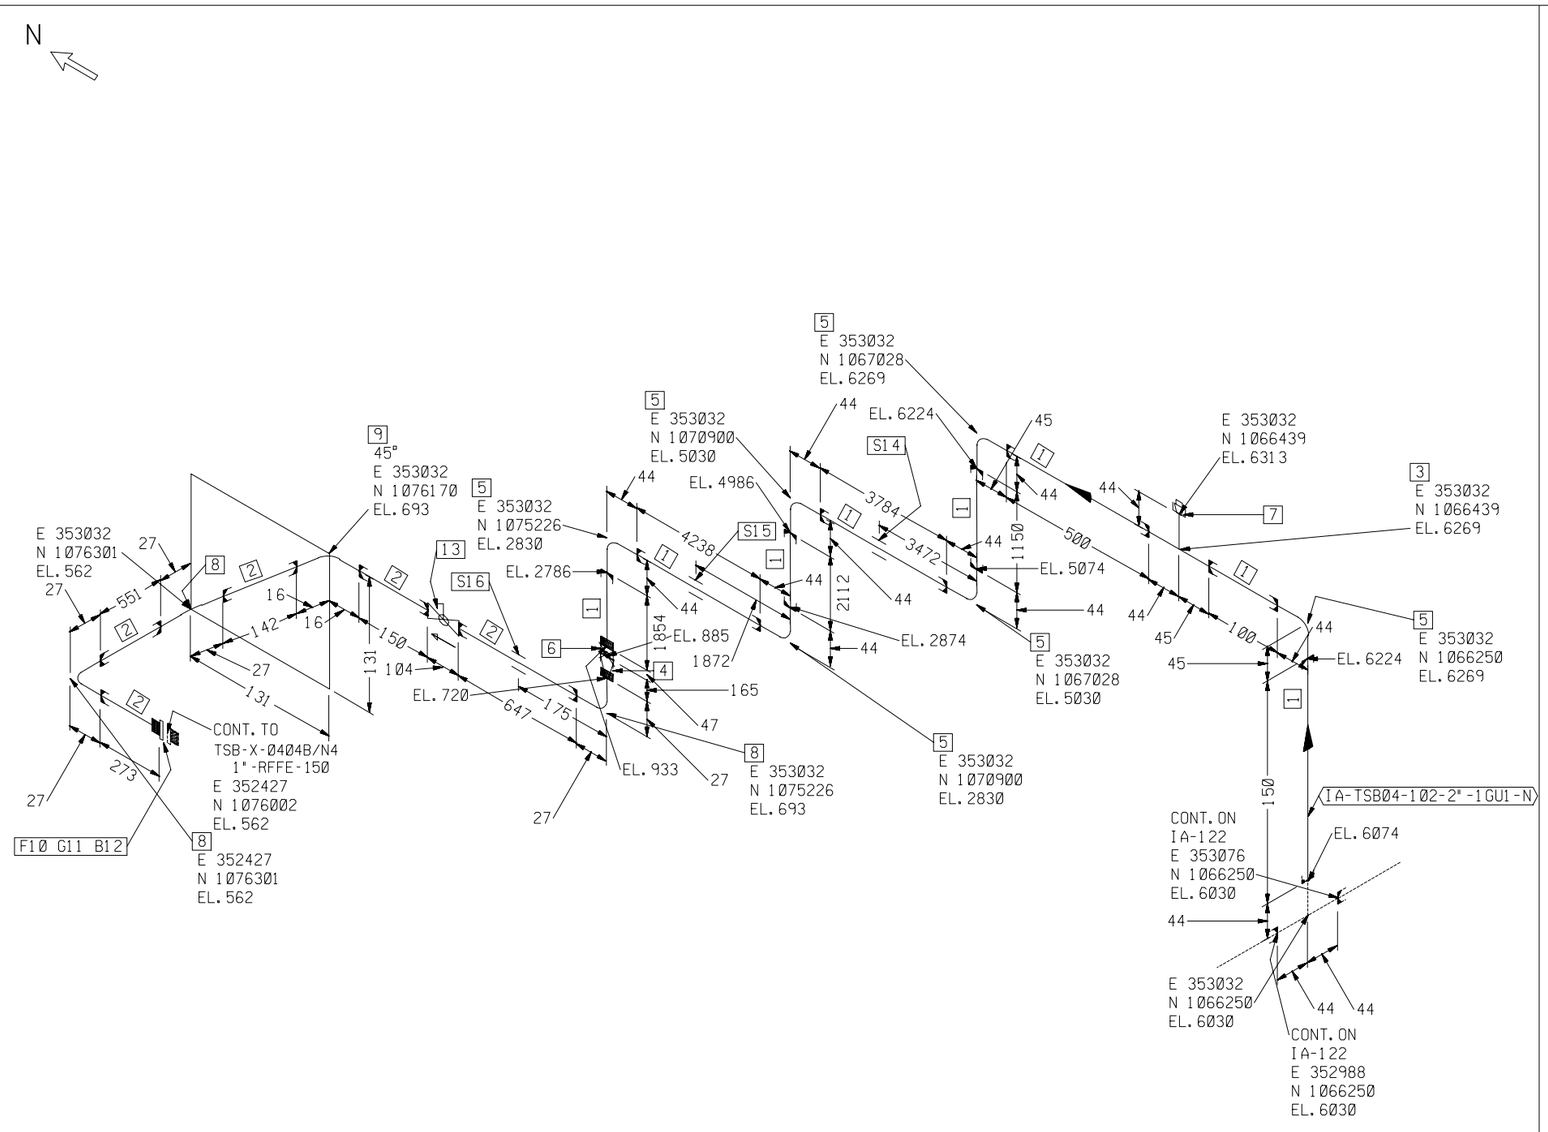


ERECTION MATERIALS

PT NO	COMPONENT DESCRIPTION	NB (IN)	ITEM CODE	QTY
	PIPE			
1	2" SCH80 PIPE SMLS. THREADED CS ASTM A53-B. GALVANISED PER ASTM A153 DIMS TO ASME B36.10M	2	PP02521	13888
2	1" SCH160 PIPE SMLS. THREADED CS ASTM A53-B. GALVANISED PER ASTM A153 DIMS TO ASME B36.10M	1	PP02519	1763
	FITTINGS			
3	2" * 1" TEE BRANCH RED. THREADED. CL3000 CS ASTM A105. GALVANISED PER ASTM A153 DIMS TO ASME B16.11	2X1	PT08842	1
4	2" SCH80 * 1" SCH160 SWAGED NIPPLE CONC SMLS. TBE CS ASTM A106-B. GALVANISED PER ASTM A153 DIMS TO ASME B36.10M	2X1	PN0205A	1
5	2" ELBOW 90 DEG THREADED CL3000 CS ASTM A105. GALVANISED PER ASTM A153 DIMS TO ASME B16.11	2	PE04154	6
6	2" COUPLING THREADED CL3000 CS ASTM A105. GALVANISED PER ASTM A153 DIMS TO ASME B16.11	2	PK00335	1
7	1" PLUG HEX HD THD CS ASTM A105. GALVANISED PER ASTM A153 DIMS TO ASME B16.11	1	PM00007	1
8	1" ELBOW 90 DEG THREADED CL3000 CS ASTM A105. GALVANISED PER ASTM A153 DIMS TO ASME B16.11	1	PE04152	3
9	1" ELBOW 45 DEG THREADED CL3000 CS ASTM A105. GALVANISED PER ASTM A153 DIMS TO ASME B16.11	1	PE04146	1
	FLANGES			
10	1" FLANGE THREADED CL150 FF CS ASTM A105. GALVANISED PER ASTM A153 DIMS TO ASME B16.5	1	PF08285	1
	GASKETS			
11	1" GASKET. FLAT RING. CL150 1.5MM (1/16") NOM THK NITRILE RUBBER DIMS TO ASME B16.5	1	PI00051	1
	BOLTS			
12	1/2" DIA * 65.0MM LG STUDBOLT ALLOY STEEL HOT DIPPED GALVANISED ASTM A193-B7. NUTS ASTM A194-2H., 65.0MM BOLT LENGTH	1/2	PB02223	4
	VALVES / IN-LINE ITEMS			
13	1" VALVE BALL, FULL BORE CL800 THREADED FEMALE ENDS BRONZE BODY DIMS TO MANUFACTURERS STANDARD DATA SHEET BA80BT01	1	PV01824	1
	SUPPORTS			
14	PIPING SUPPORT	2	N-1226	1
15	PIPING SUPPORT	2	N-1232	1
16	PIPING SUPPORT	1	N-1237	1

操作压力(MPaG) OPT. PRESS.	操作温度(℃) OPT. TEMP.	设计压力(MPaG) DESIGN PRESS.	设计温度(℃) DESIGN TEMP.	试验压力(MPaG) TEST PRESS.	试验介质 TEST SERVICE.	
0.9	AMB	1.10	65	1.65	HYDROSTATIC	
所在P&ID图号 P&ID DRAWING NO.	所在模型号 PDS MODEL NO.	探伤(%) RT/UT	应力消除(Y/N) STRESS RELIEVE	涂漆等级 PAINT. CLASS	绝热类型/厚度(mm) INSULAT. CLASS/THK	
PR-04002	/	RT 5	N	SYSTEM 6	N	0

修改 REV.	版次 ISSUE	发布日期 DATE	发布说明 DESCRIPTION	设计 DESIGNED	校核 CHECKED	审核 APPROVED	审定 AUTHORIZED
0	0	2013-10-31	供施工	CG	YJS		

中海福建天然气有限责任公司
CNOOC-Fujian LNG Co.,Ltd.

东华工程科技股份有限公司
EAST CHINA ENGINEERING SCIENCE AND TECHNOLOGY CO.,LTD.

合同号 Contract	Z2012SLFJ-TS/E-S085-01		
文件编号 Ref.No.	FJPTTSB-DD-DWG-TS-PI-04221		
工程 PROJ.	福建LNG站线项目 秀屿接收站新增槽车装车站工程		
装置 JOB	168/010		
工序 SUB. JOB	/		
设计阶段 DES. PHASE	详细设计		
设计 DESIGED		IA-TSB04-102-2"-1GU1-N 管道轴测图 ISOMETRICS DRAWING	
制图 DRAWN			
校核 CHECKED			
审核 APPROVED		压力管道类别 GC2	
审定 AUTHORIZED		2012O5SB-168/010-040E-121	Ø
		比例 SCALE / 版次 ISSUE Ø	入库日期 DATE / 第 SHEET NO 1 张共 OF 1 张 / 修改 REV

本图纸仅供本项目使用，未经东华工程科技股份有限公司可许可不得转给第三者
THIS DRAWING SHALL BE USED FOR THIS PROJECT ONLY, TRANSFER TO ANY THIRD PARTY WITHOUT ECEC'S CONSENT IS NOT PERMITTED.

专业 DISCIP.LINE | 会签及日期 COUNTERSIGNED & DATE | 修改 REVISED | 日期 DATE | 设计 DESIGNED | 校核 REVIEWED | 审核 APPROVED