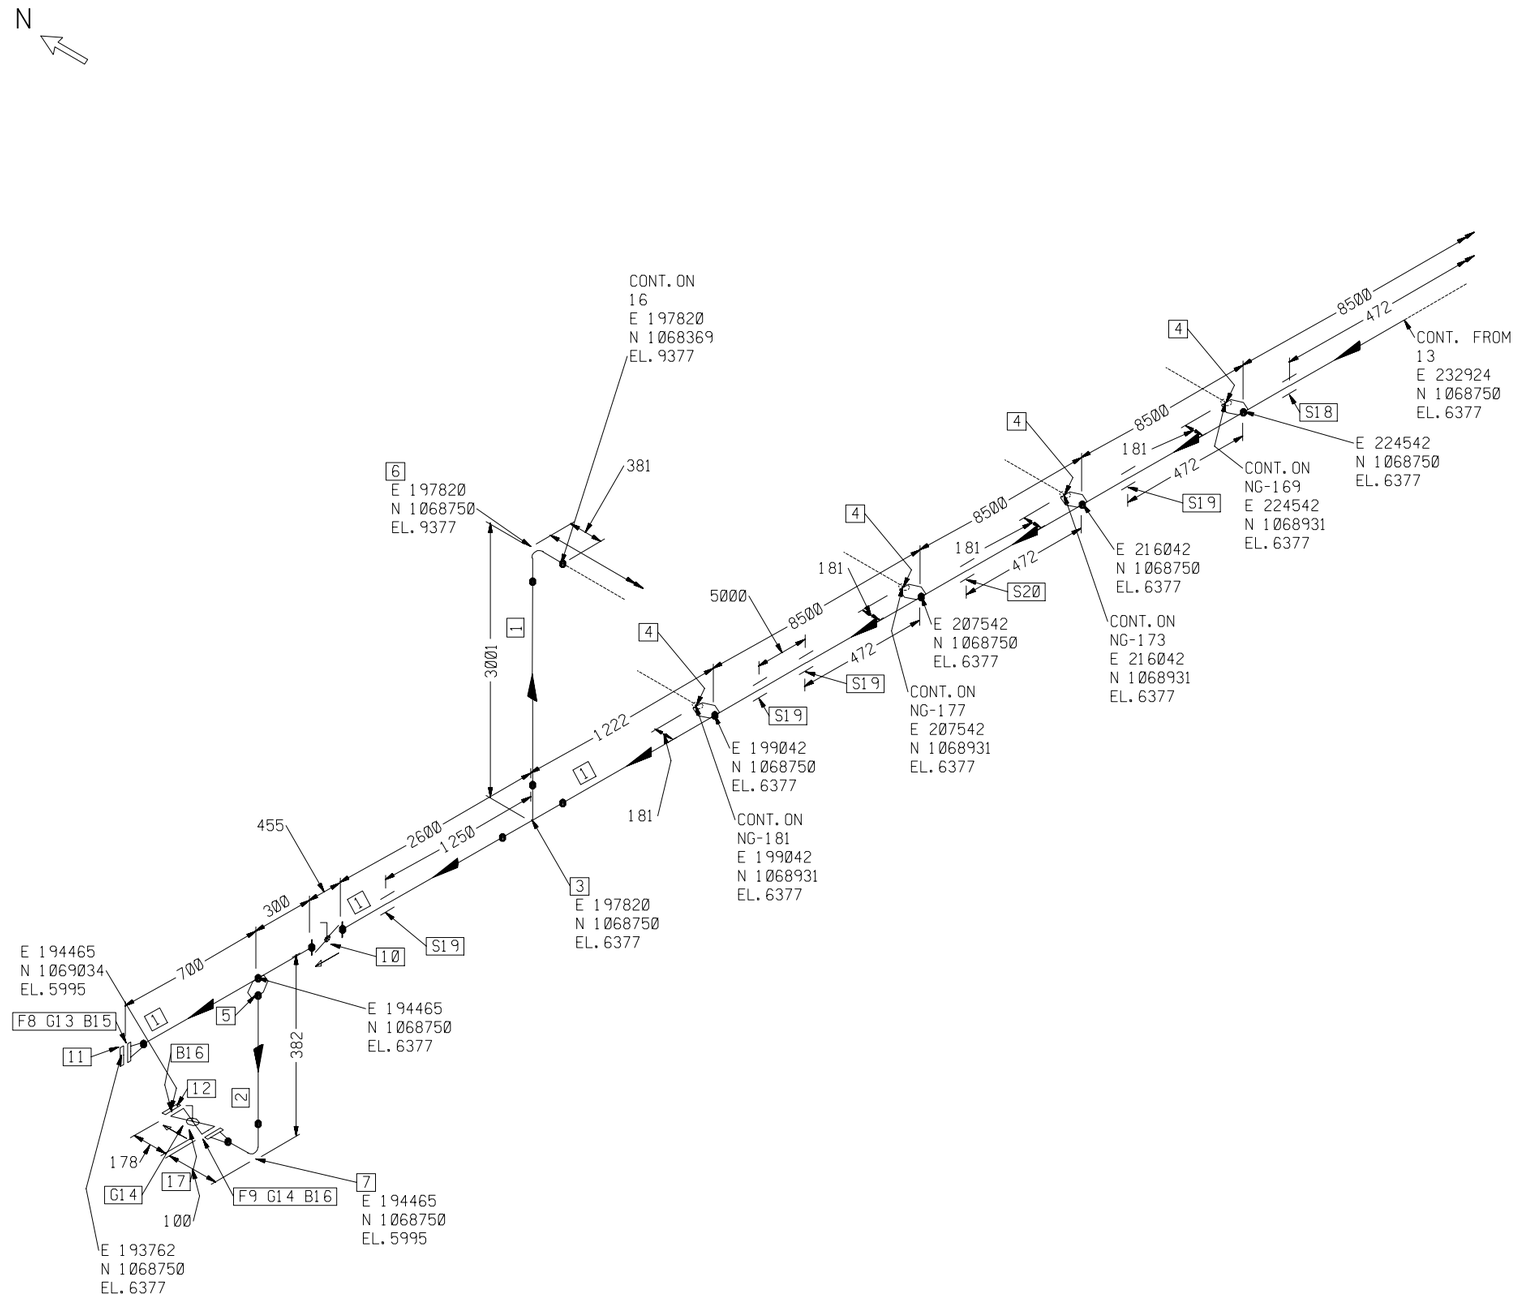


FABRICATION MATERIALS

PT NO	COMPONENT DESCRIPTION	NB (IN)	ITEM CODE	QTY
	PIPE			
1	10" SCH10S PIPE EFW. BE SS ASTM A358 304/304L CL 1. DIMS TO ASME B36.19M	10	PP02375	40574
2	1" SCH40S PIPE SMLS. BE SS ASTM A312 TP304/304L. DIMS TO ASME B36.19M	1	PP00917	180
	FITTINGS			
3	10" SCH10S TEE EQUAL BW WELDED. SS ASTM A403 WP 304/304L-WX. DIMS TO ASME B16.9	10X10	PT04908	1
4	10" SCH10S * 3" SCH10S WELDOLET SS ASTM A182 F304/304L. DIMS TO MSS SP-97/ASME B31.3	10X3	PO11555	4
5	10" SCH10S * 1" SCH40S WELDOLET SS ASTM A182 F304/304L. DIMS TO MSS SP-97/ASME B31.3	10X1	PO11552	1
6	10" SCH10S ELBOW 90 DEG LR BW WELDED. SS ASTM A403 WP 304/304L-WX. DIMS TO ASME B16.9	10	PE02271	1
7	1" SCH40S ELBOW 90 DEG LR BW SMLS. SS ASTM A403 WP 304/304L-S. DIMS TO ASME B16.9	1	PE01931	1
	FLANGES			
8	10" SCH10S FLANGE WN CL150 RF SS ASTM A182 F304/304L. DIMS TO ASME B16.5	10	PF03500	1
9	1" SCH40S FLANGE WN CL300 RF SS ASTM A182 F304/304L. DIMS TO ASME B16.5	1	PF03513	1
	VALVES / IN-LINE ITEMS			
10	10" SCH10S VALVE BUTTERFLY, CL150 BW ENDS STAINLESS STEEL BODY DIMS TO MANUFACTURERS STANDARD DATA SHEET BU01SB01	10	PV00357	1

ERECTION MATERIALS

PT NO	COMPONENT DESCRIPTION	NB (IN)	ITEM CODE	QTY
	FLANGES			
11	10" FLANGE BLIND CL150 RF SS ASTM A182 F304/304L. DIMS TO ASME B16.5	10	PF03343	1
12	1" FLANGE BLIND CL300 RF SS ASTM A182 F304/304L. DIMS TO ASME B16.5	1	PF04069	1
	GASKETS			
13	GRAPHITE FILL, ASMEB16.20, LOW STRESS, 10" GASKET. SPIRAL WOUND. CL150 4.5MM (3/16") NOM THK SS	10	PG00106	1
14	GRAPHITE FILL, ASMEB16.20, LOW STRESS, 1" GASKET. SPIRAL WOUND. CL300 4.5MM (3/16") NOM THK SS	1	PG00120	2

CONT. ON 15

操作压力(MPaG) OPT. PRESS.	操作温度(℃) OPT. TEMP.	设计压力(MPaG) DESIGN PRESS.	设计温度(℃) DESIGN TEMP.	试验压力(MPaG) TEST PRESS.	试验介质 TEST SERVICE.	
0.02	-160	0.35	-165~38	0.53/ 1.98	HYDROSTATIC	
所在P&ID图号 P&ID DRAWING NO.	所在模型号 PDS MODEL NO.	探伤(%) RT/UT	应力消除(Y/N) STRESS RELIEVE	涂漆等级 PAINT. CLASS	绝热类型/厚度(mm) INSULAT. CLASS/THK	
PR-04005	/	RT 100	N	SYSTEM 9	CP	50

修改版次 REV. ISSUE	发布日期 DATE	发布说明 DESCRIPTION	设计 DESIGNED	校核 CHECKED	审核 APPROVED	审定 AUTHORIZED
0 0	2013-10-31	供施工	CG	YJS		

审核	APPROVED					
校核	REVIEWED					
设计	DESIGNED					
日期	DATE					
修改	REVISED					
会签及日期	COUNTERSIGNED & DATE					
专业	DISCIPLINE					
会签及日期	COUNTERSIGNED & DATE					
专业	DISCIPLINE					

中海福建天然气有限责任公司 CNOOC-Fujian LNG Co.,Ltd.		合同号 Contract	Z2012SLFJ-TS/E-S085-01
		文件编号 Ref.No.	FJPTTSB-DD-DWG-TS-PI-04204
东华工程科技股份有限公司 EAST CHINA ENGINEERING SCIENCE AND TECHNOLOGY CO.,LTD.		工程 PROJ.	福建LNG站线项目 秀屿接收站新增槽车装车站工程
		装置 JOB	168/010
设计 DESIGED		工序 SUB. JOB	/
制图 DRAWN	NG-TSB04-104-10"-1SP1-CP 管道轴测图 ISOMETRICS DRAWING	设计阶段 DES. PHASE	详细设计
校核 CHECKED		201205SB-168/010-040E-104	
审核 APPROVED	压力管道类别 /		0
审定 AUTHORIZED	比例 SCALE / 版次 ISSUE 0	入库日期 DATE	第 SHEET NO 14 张共 OF 16 张 修改 REV

本图纸仅供本项目使用，未经东华工程科技股份有限公司许可不得转给第三者
THIS DRAWING SHALL BE USED FOR THIS PROJECT ONLY, TRANSFER TO ANY THIRD PARTY WITHOUT ECEC'S CONSENT IS NOT PERMITTED.