

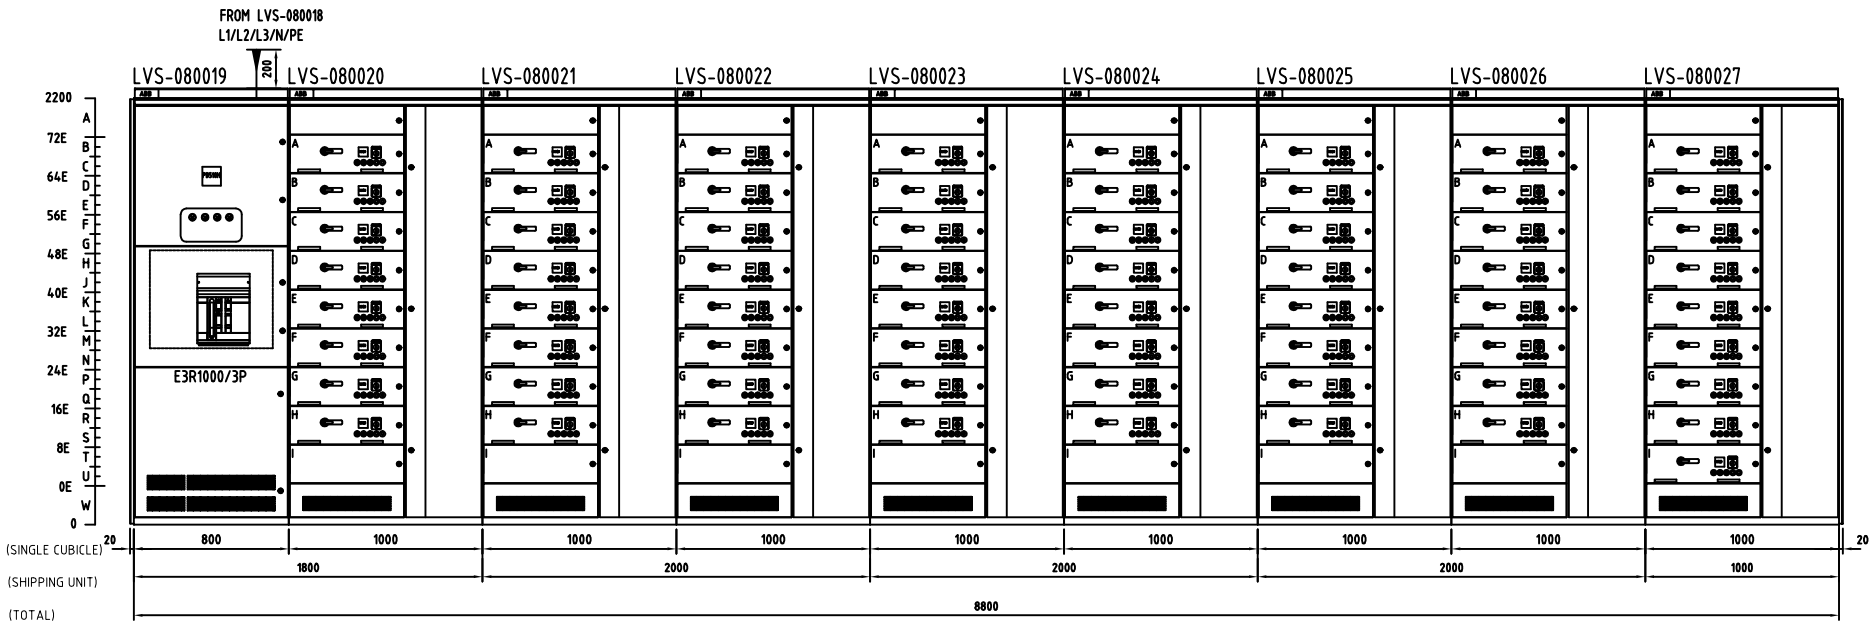


FRONT VIEW

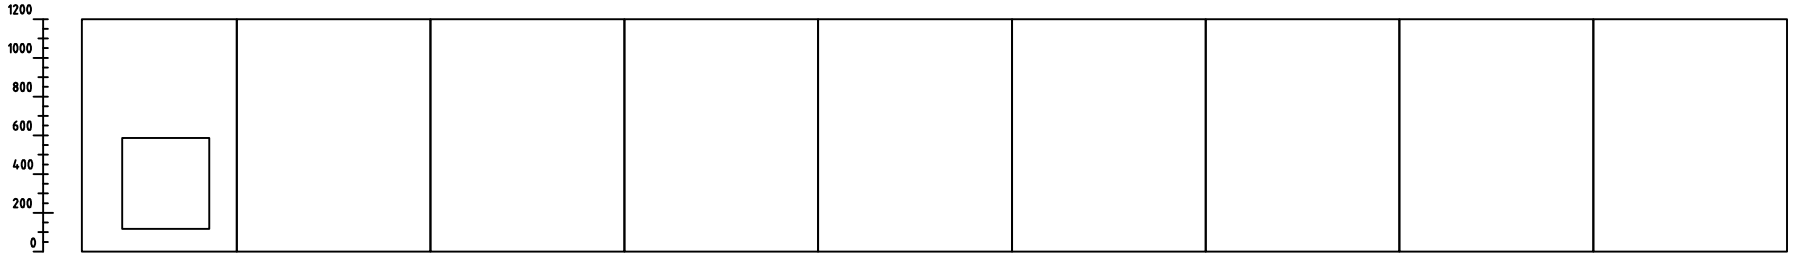


TOP VIEW

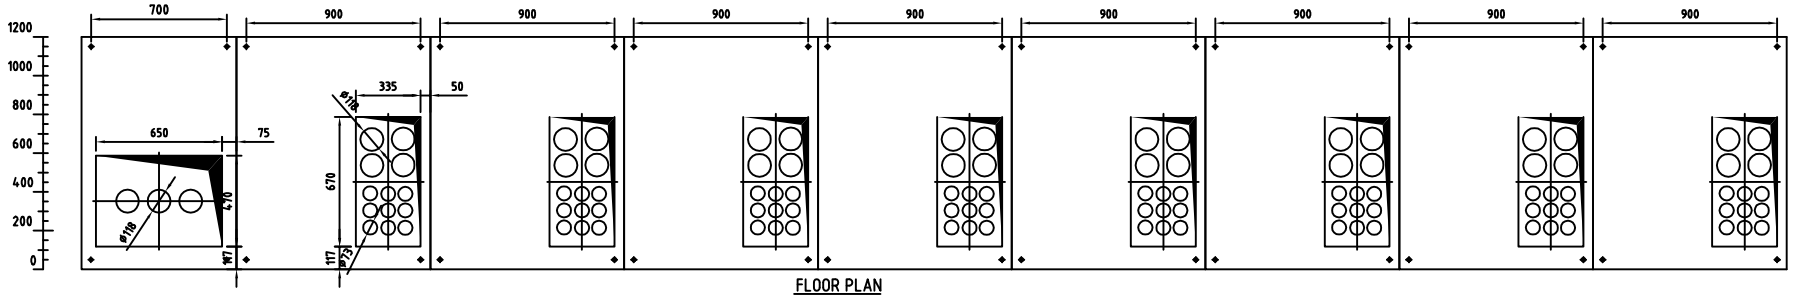


FLOOR PLAN

This drawing and the information contained thereon is the property of ABB and shall not be used, reproduced for any purpose, or shown to third parties without the written consent of ABB.


REV.	DESCRIPTION	DRAWN		TITLE General arrangement diagram	ABB XIAMEN L.V. EQUIPMENT CO.LTD.	FUNCTION UCS1 Compressor Station	= SHEET 1
		CHECKED					SCALE 1:1 TOTAL 9
CUSTOMER DRAWING NO.	REV.	APPROVED		PROJECT NO. PM003373-01		PROJECT NAME The Third Line of Uzbekistan-China Gas Pipeline Project	A3 DRAWING NO. 1TNR003373D2001 REV. F
		DATE					

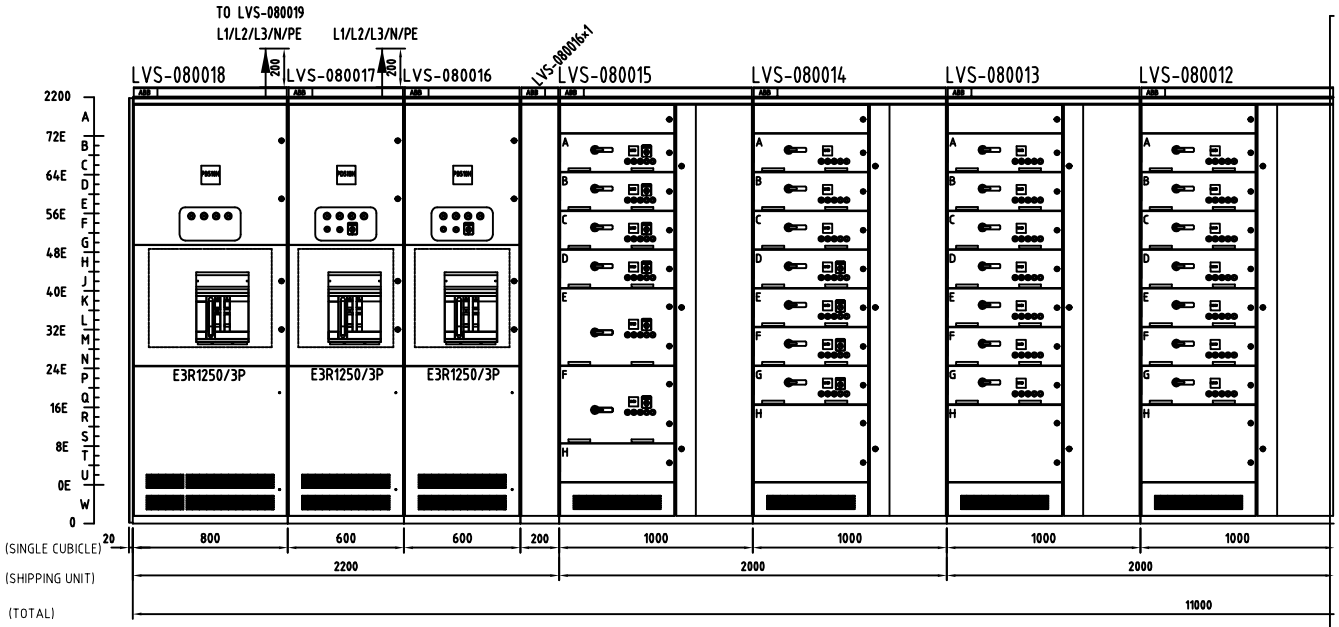

FRONT VIEW

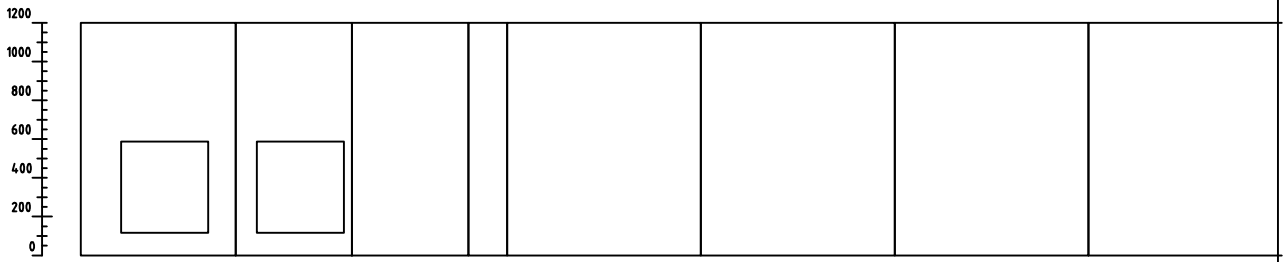

TOP VIEW

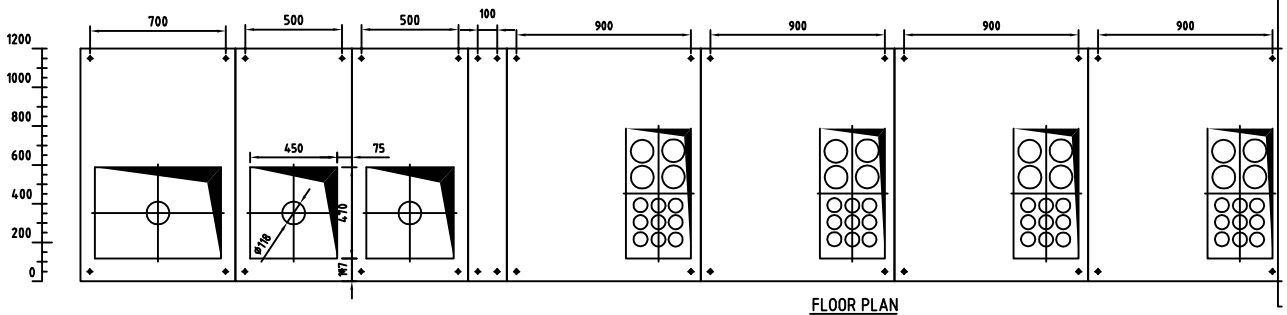


FLOOR PLAN

This drawing and the information contained thereon is the property of ABB and shall not be used, reproduced for any purpose, or shown to third parties without the written consent of ABB.


REV.	DESCRIPTION	DRAWN		TITLE General arrangement diagram	ABB XIAMEN L.V. EQUIPMENT CO.LTD.	FUNCTION UCS1 Compressor Station	= SHEET 2
		CHECKED					SCALE 1:1 TOTAL 9
CUSTOMER DRAWING NO.	REV.	APPROVED		PROJECT NO. PM003373-01		PROJECT NAME The Third Line of Uzbekistan-China Gas Pipeline Project	A3 DRAWING NO. 1TNR003373D2001 REV. F
		DATE					

This drawing and the information contained thereon is the property of ABB and shall not be used, reproduced for any purpose, or shown to third parties without the written consent of ABB.

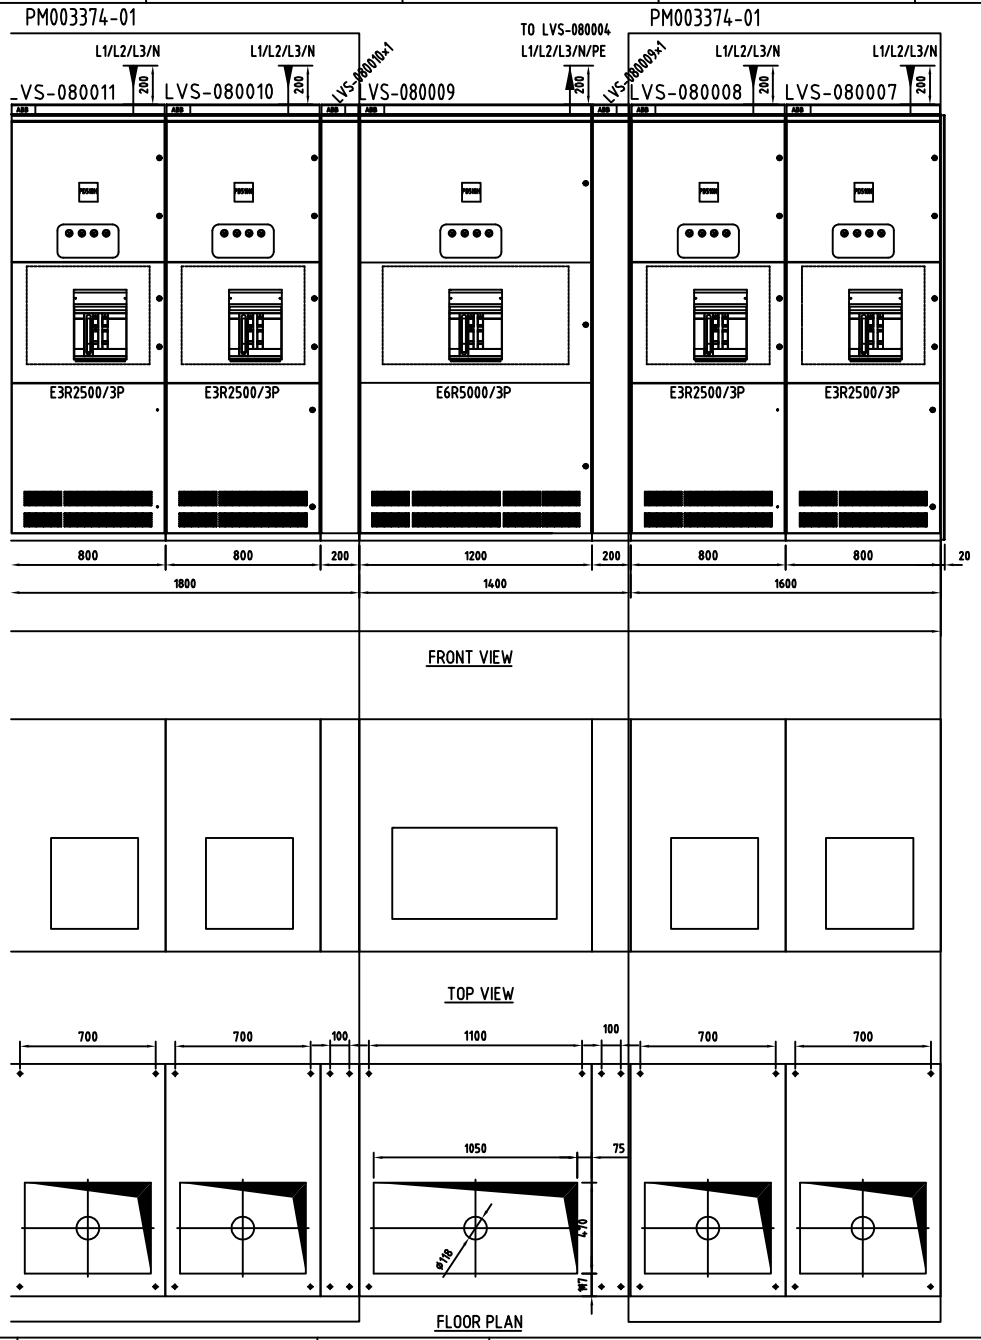


REV.	DESCRIPTION	DRAWN		TITLE General arrangement diagram	ABB XIAMEN L.V. EQUIPMENT CO.LTD.	FUNCTION UCS1 Compressor Station	= SHEET 3
		CHECKED					SCALE 1:1 TOTAL 9
CUSTOMER DRAWING NO.	REV.	APPROVED		PROJECT NO. PM003373-01		PROJECT NAME The Third Line of Uzbekistan-China Gas Pipeline Project	A3 DRAWING NO. 1TNR003373D2001 REV. F
		DATE					


This drawing and the information contained thereon is the property of ABB and shall not be used, reproduced for any purpose, or shown to third parties without the written consent of ABB.

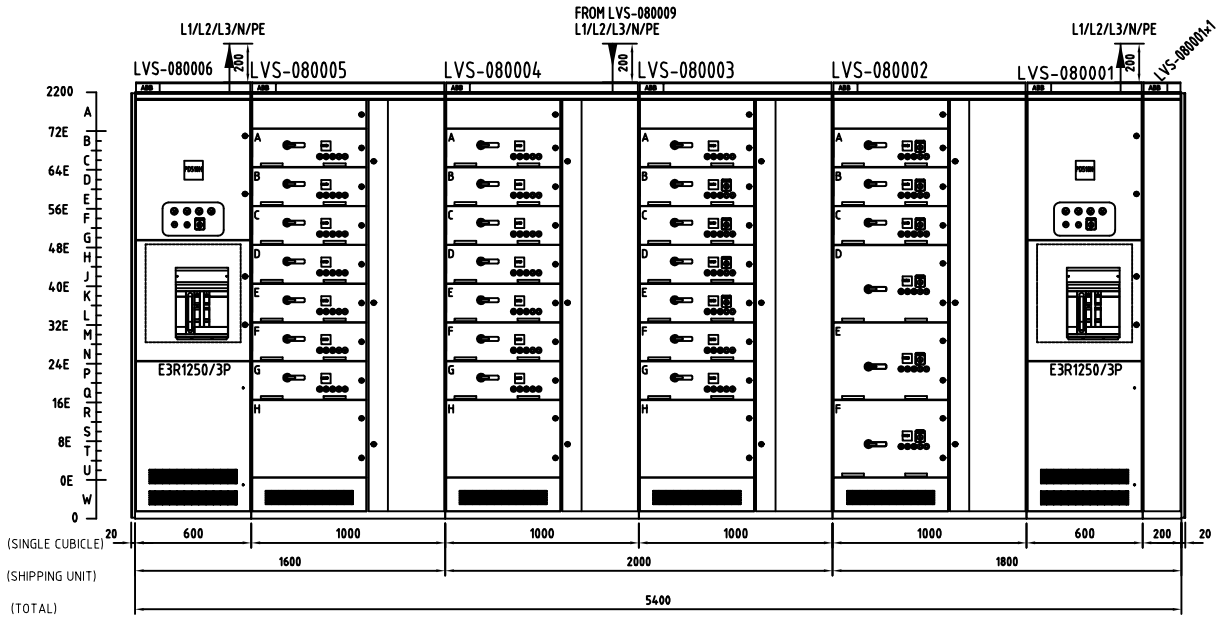

FRONT VIEW

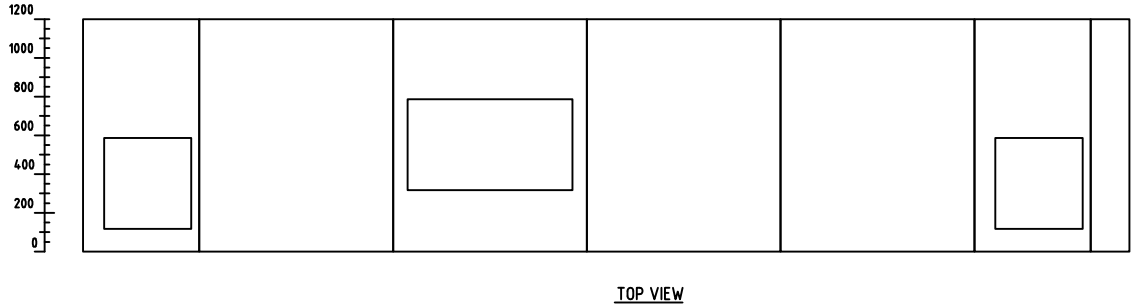


TOP VIEW

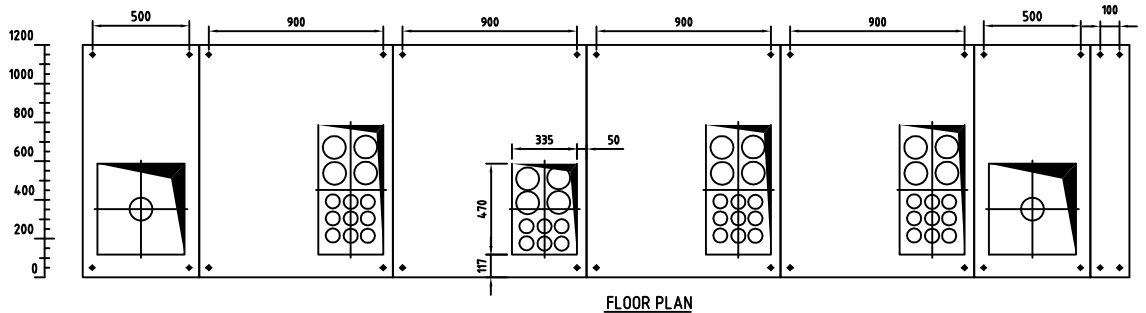


FLOOR PLAN

REV.	DESCRIPTION	DRAWN		TITLE General arrangement diagram	ABB XIAMEN L.V. EQUIPMENT CO.LTD.	FUNCTION UCS1 Compressor Station	SHEET 4
		CHECKED					SCALE 1:1 TOTAL 9
CUSTOMER DRAWING NO.	REV.	APPROVED		PROJECT NO. PM003373-01		PROJECT NAME The Third Line of Uzbekistan-China Gas Pipeline Project	A3 DRAWING NO. 1TNR003373D2001 REV. F
		DATE					

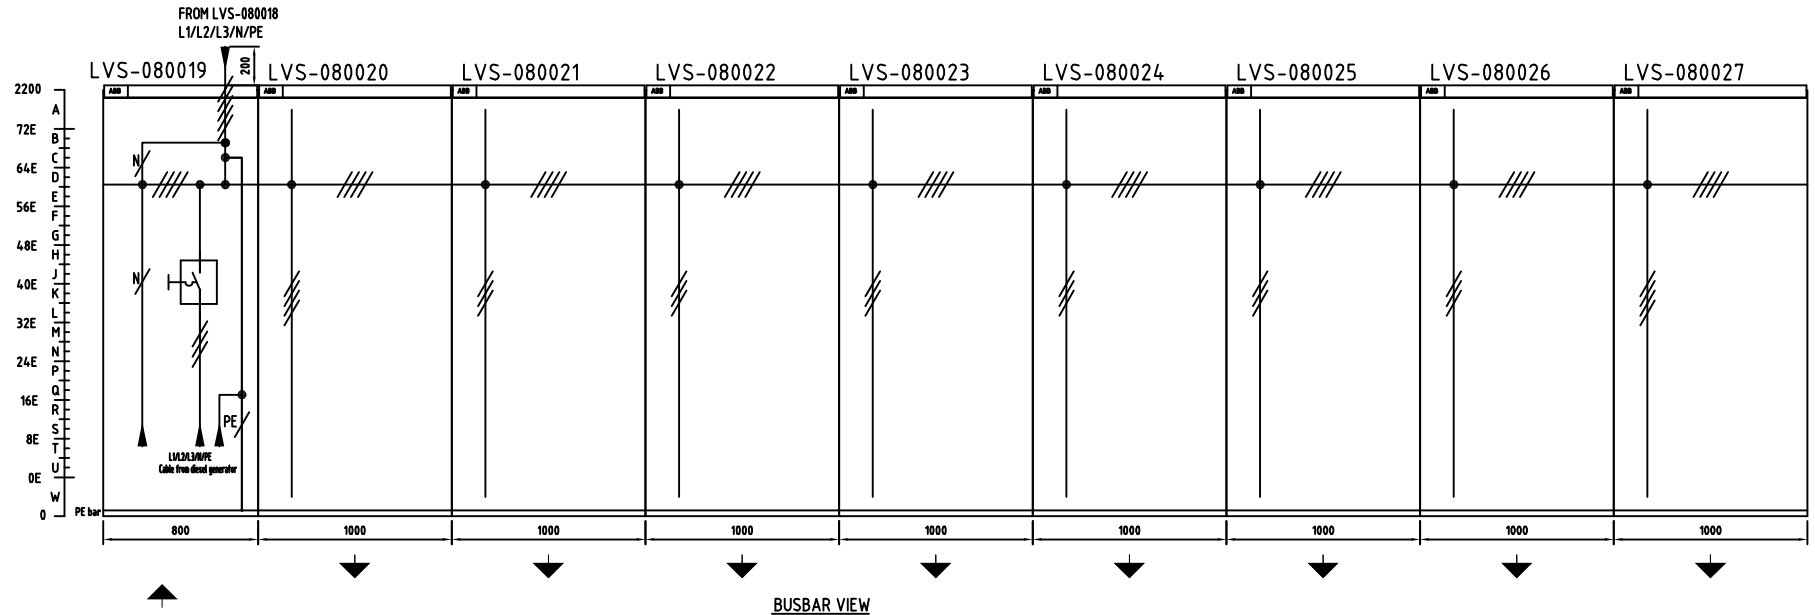

BUSBAR VIEW

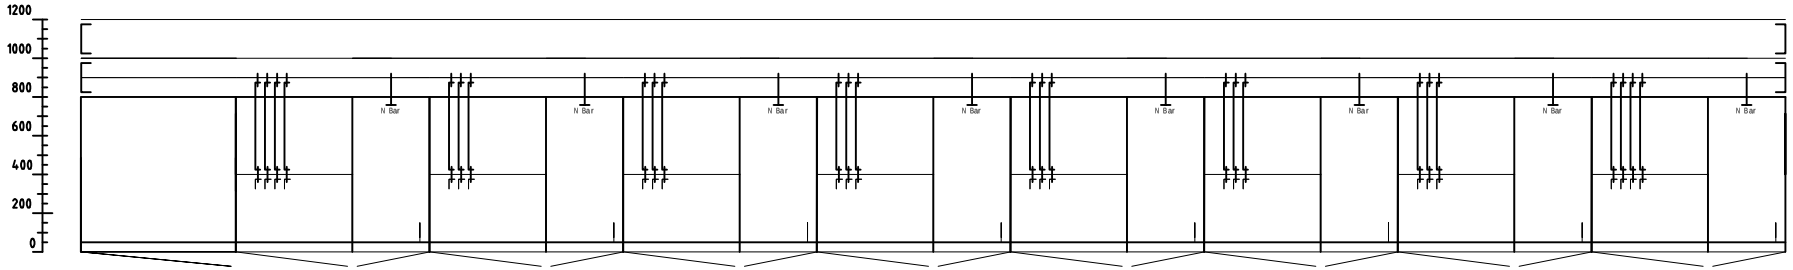


End Plate	×							×
Section	C	F	F	F	F	F	F	F	F
Partition 2		×	×	×	×	×	×	×	×
Partition 3		×	×	×	×	×	×	×	×
Partition 11		×	×	×	×	×	×	×	×
Strengthen Bar		×	×	×	×	×	×	×	×
Remark									


DIVISION VIEW

This drawing and the information contained thereon is the property of ABB and shall not be used, reproduced for any purpose, or shown to third parties without the written consent of ABB.

REV.	DESCRIPTION		DRAWN		TITLE General arrangement diagram		FUNCTION UCS1 Compressor Station	=	SHEET 5
			CHECKED					SCALE 1:1	TOTAL 9
CUSTOMER DRAWING NO.		REV.	APPROVED		PROJECT NO. PM003373-01	XIAMEN L.V. EQUIPMENT CO.LTD.	PROJECT NAME The Third Line of Uzbekistan-China Gas Pipeline Project	A3	DRAWING NO. 1TNR003373D2001	REV. F
			DATE						

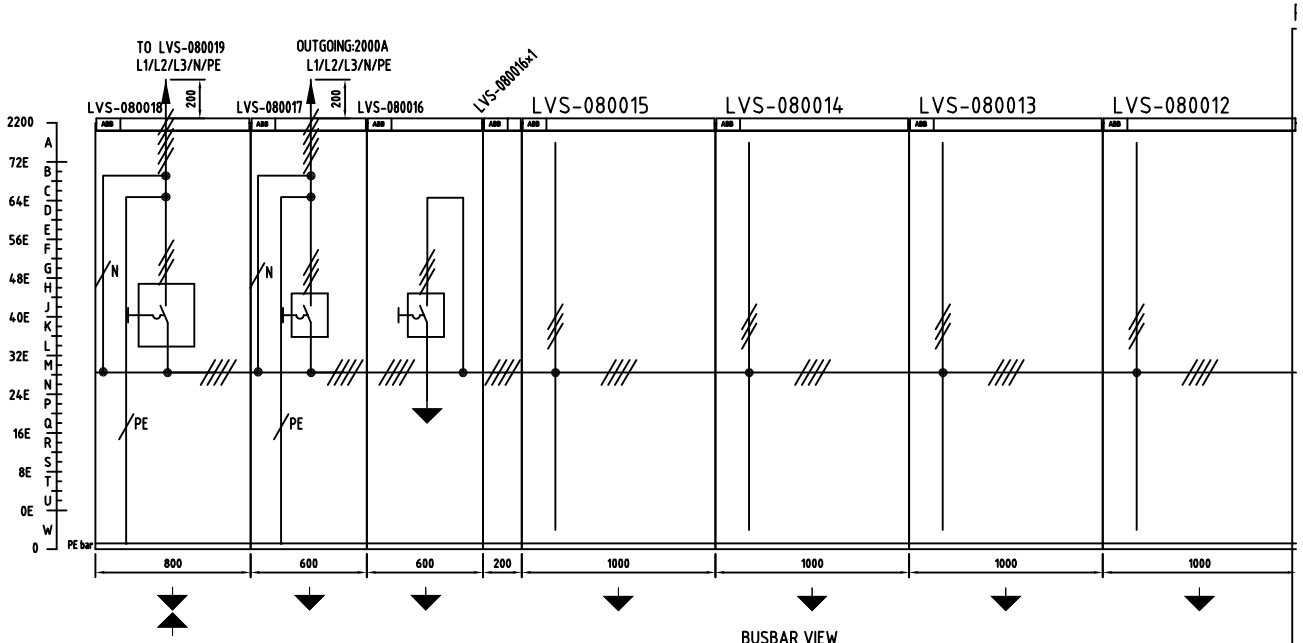

BUSBAR VIEW

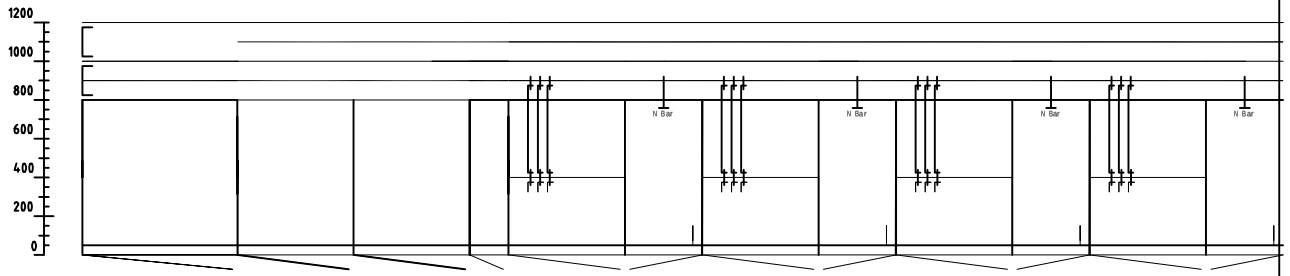


End Plate	×							
Section	C	C	C	A	F	F	F	F
Partition 2		×	×	×	×	×	×	×
Partition 3					×	×	×	×
Partition 11					×	×	×	×
Strengthen Bar					×	×	×	×
Remark								

DIVISION VIEW

This drawing and the information contained thereon is the property of ABB and shall not be used, reproduced for any purpose, or shown to third parties without the written consent of ABB.


REV.	DESCRIPTION	DRAWN		TITLE General arrangement diagram	ABB XIAMEN L.V. EQUIPMENT CO.LTD.	FUNCTION UCS1 Compressor Station	= SHEET 6
		CHECKED					SCALE 1:1 TOTAL 9
CUSTOMER DRAWING NO.	REV.	APPROVED		PROJECT NO. PM003373-01		PROJECT NAME The Third Line of Uzbekistan-China Gas Pipeline Project	A3 DRAWING NO. 1TNR003373D2001 REV. F
		DATE					

This drawing and the information contained thereon is the property of ABB and shall not be used, reproduced for any purpose, or shown to third parties without the written consent of ABB.

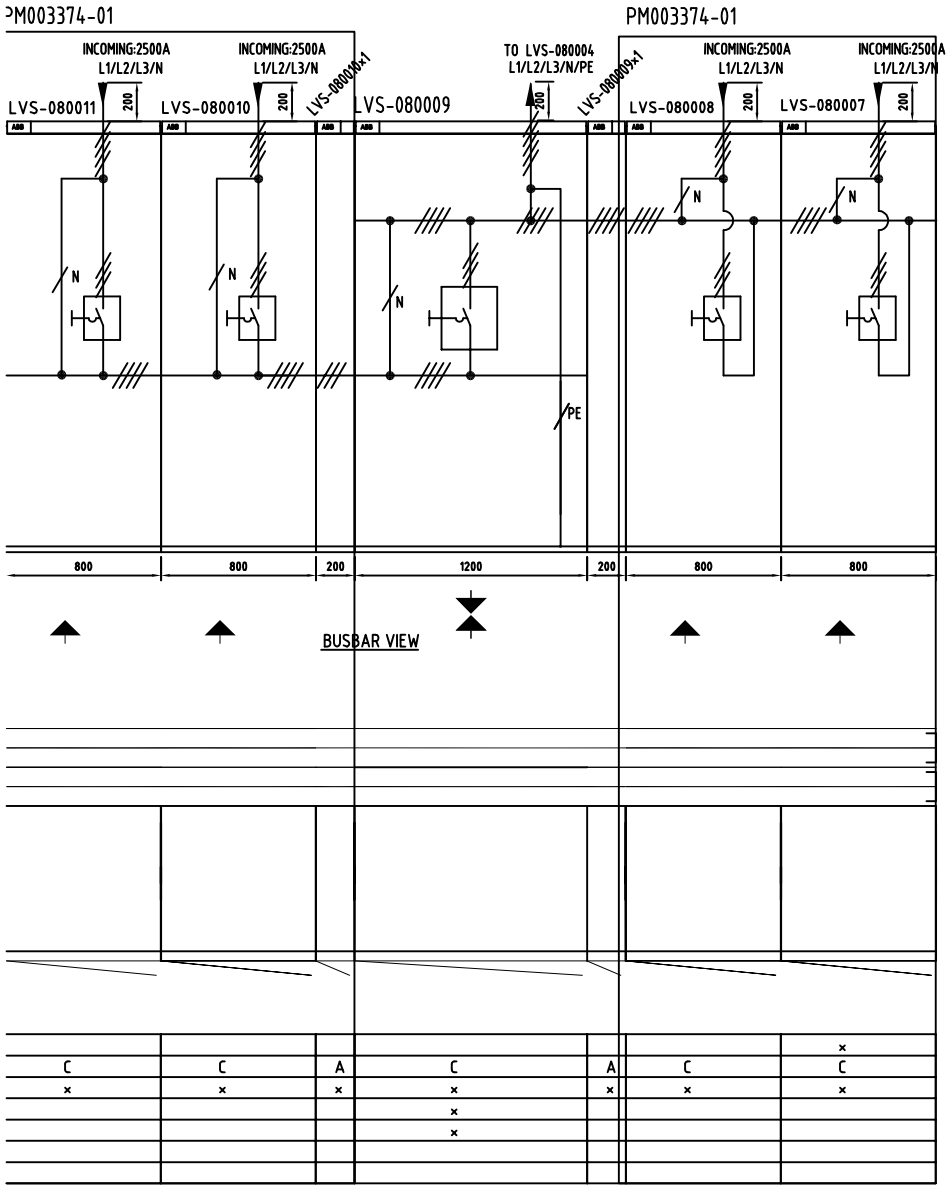


REV.	DESCRIPTION	DRAWN		TITLE General arrangement diagram	ABB XIAMEN L.V. EQUIPMENT CO.LTD.	FUNCTION UCS1 Compressor Station	= SHEET 7
		CHECKED					SCALE 1:1 TOTAL 9
CUSTOMER DRAWING NO.	REV.	APPROVED		PROJECT NO. PM003373-01		PROJECT NAME The Third Line of Uzbekistan-China Gas Pipeline Project	A3 DRAWING NO. 1TNR003373D2001 REV. F
		DATE					

This drawing and the information contained thereon is the property of ABB and shall not be used, reproduced for any purpose, or shown to third parties without the written consent of ABB.

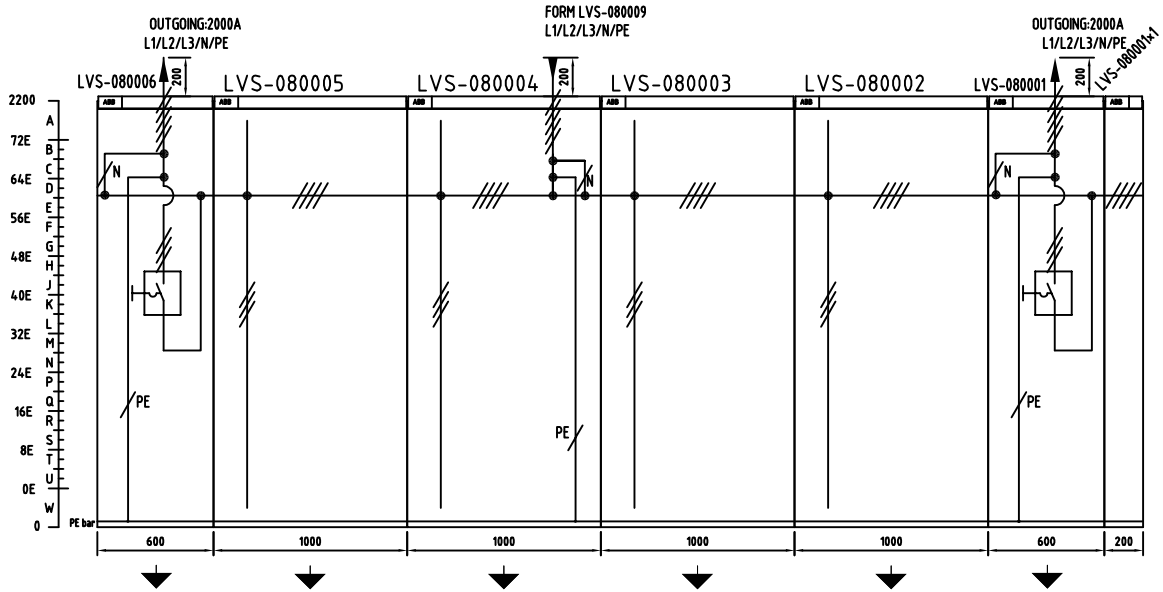

BUSBAR VIEW

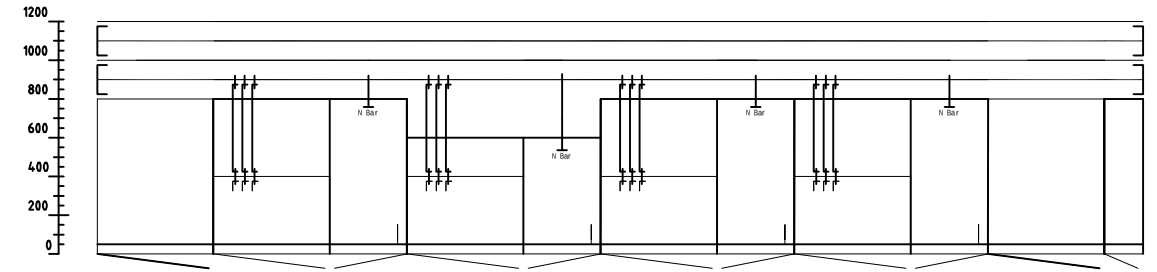


End Plate	×						×
Section	C	F	F	F	F	C	A
Partition 2		×	×	×	×	×	×
Partition 3		×	×	×	×		
Partition 11		×	×	×	×		
Strengthen Bar		×	×	×	×		
Remark							

DIVISION VIEW

REV.	DESCRIPTION	DRAWN		TITLE General arrangement diagram	ABB XIAMEN L.V. EQUIPMENT CO.LTD.	FUNCTION UCS1 Compressor Station	= SHEET 8
		CHECKED					SCALE 1:1 TOTAL 9
CUSTOMER DRAWING NO.	REV.	APPROVED		PROJECT NO. PM003373-01		PROJECT NAME The Third Line of Uzbekistan-China Gas Pipeline Project	A3 DRAWING NO. 1TNR003373D2001 REV. F
		DATE					

1. IP:IP40
2. MAIN BUSBAR:4P-2X4X60X10+N: 2X2X60X10(LVS-080001~LVS-080017) ;4P-4X60X10+N: 2X60X10(LVS-080018~LVS-080027) bare bar
3. PE Spec:2X60X10(LVS-08001~LVS-080017) ;60X10(LVS-080018~LVS-080027)
4. COLOR:RAL7035
5. INCOMING&OUTGOING:BUS DUCT TOP INCOMING,CABLE BOTTOM OUTGOING;LVS-080019:CABLE BOTTMO INCOMING
6. REMARK:
7. FLOOR TOLERANCE ±1mm/METRE IN ALL DIRECTIONS UNDER SWITCHBOARD AND INCLUDING 1 METER IN FRONT OF BOARD WITH A MAXIMUM ±3mm OVER ENTIRE SWITCHBOARD LENGTH.

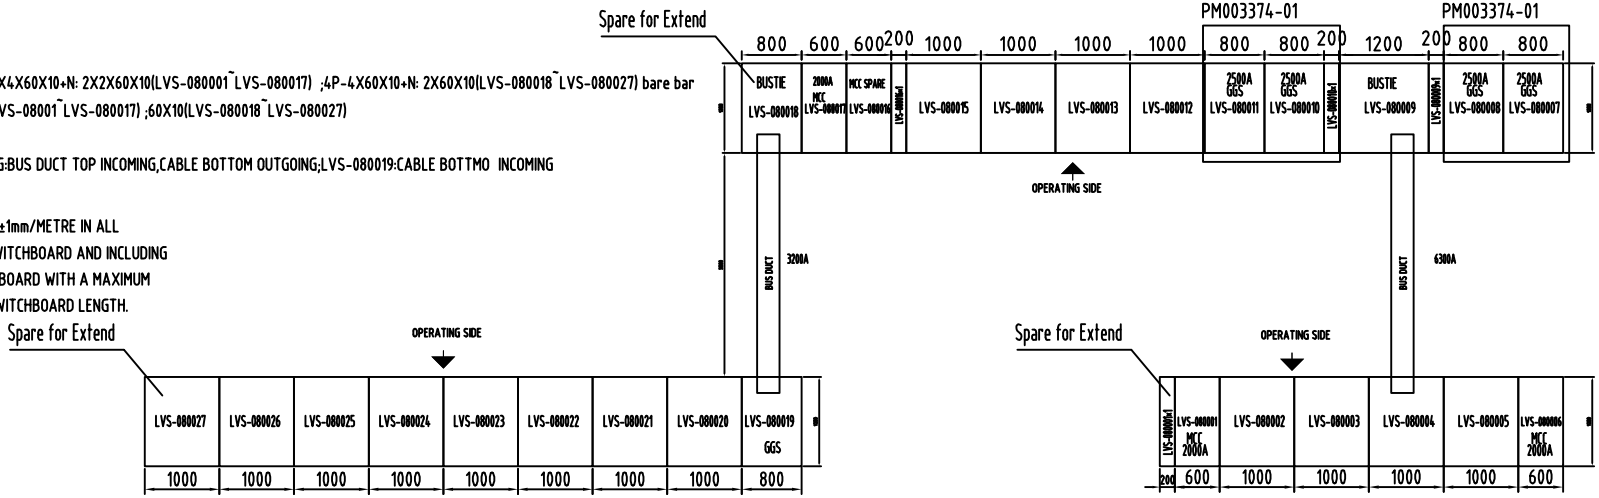

ARRANGEMENT VIEW

This drawing and the information contained thereon is the property of ABB and shall not be used, reproduced for any purpose, or shown to third parties without the written consent of ABB.

REV.	DESCRIPTION	DRAWN		TITLE General arrangement diagram	ABB XIAMEN L.V. EQUIPMENT CO.LTD.	FUNCTION UCS1 Compressor Station	= SHEET 9
		CHECKED					SCALE 1:1 TOTAL 9
CUSTOMER DRAWING NO.	REV.	APPROVED		PROJECT NO. PM003373-01		PROJECT NAME The Third Line of Uzbekistan-China Gas Pipeline Project	A3 DRAWING NO. 1TNR003373D2001 REV. F
		DATE					