
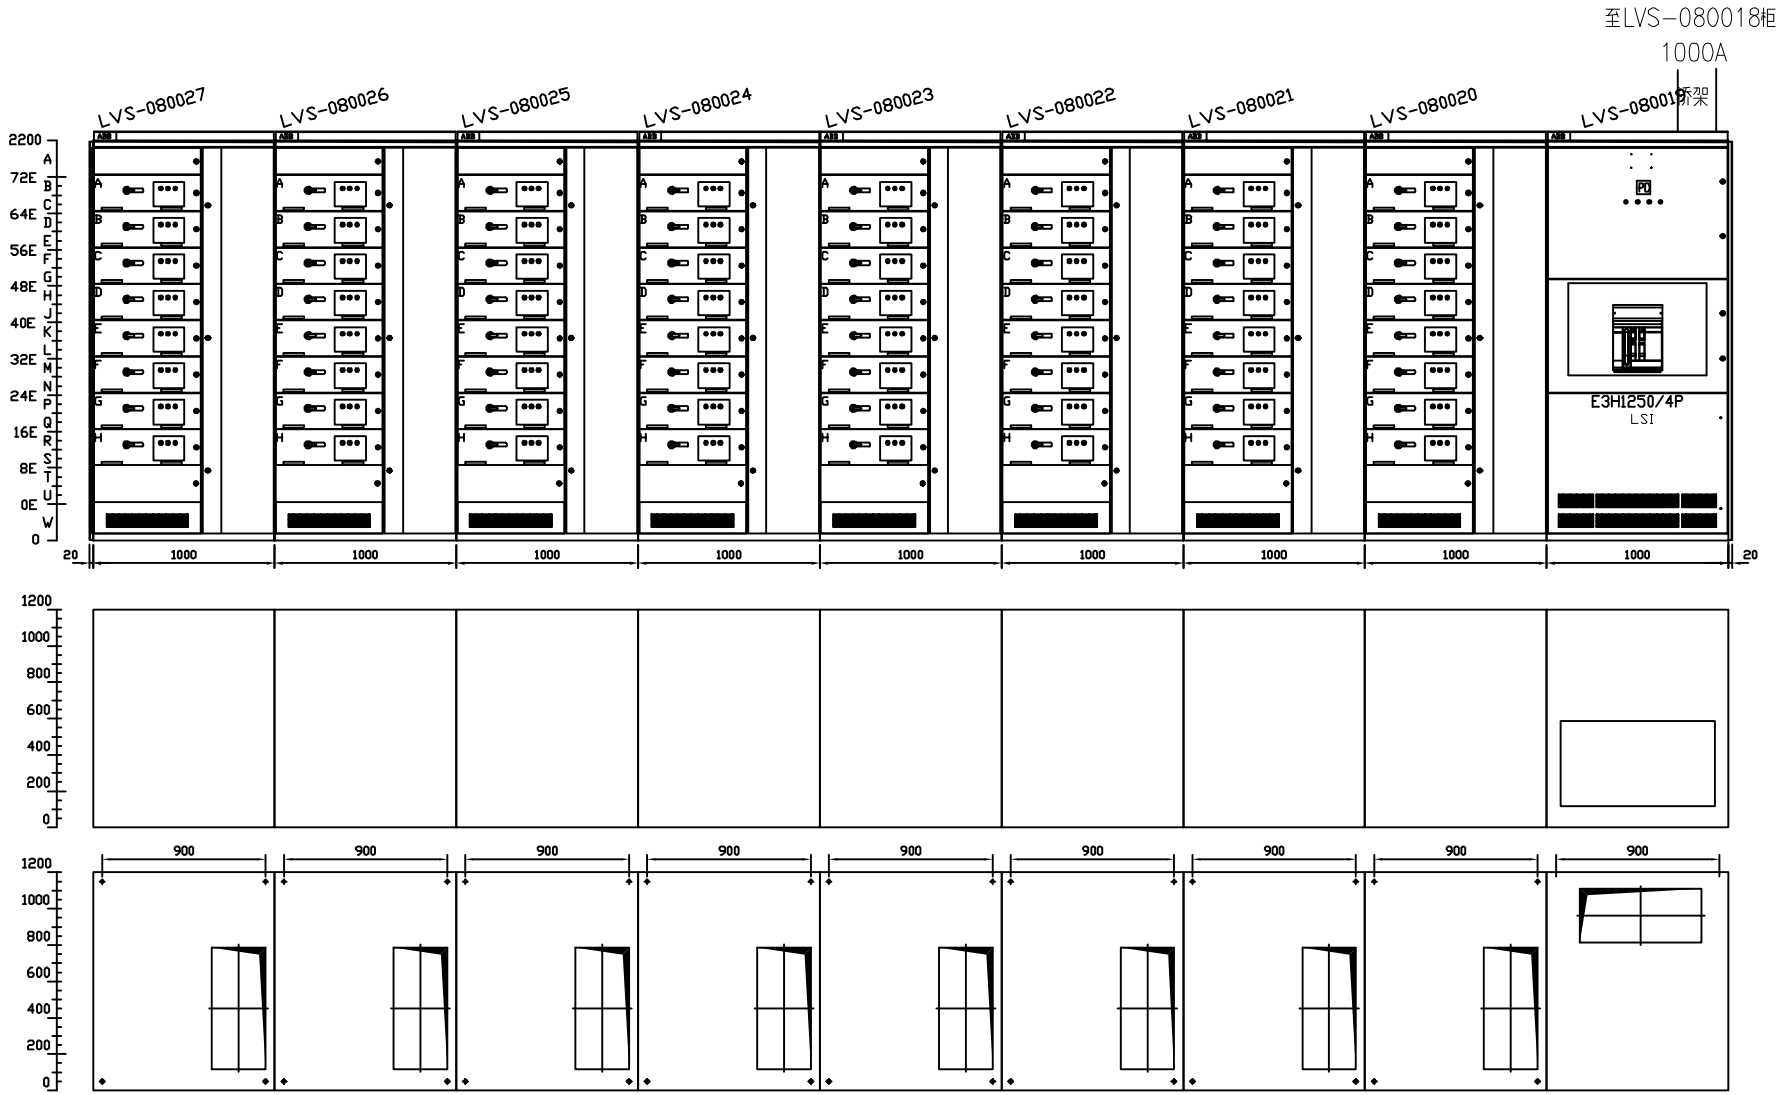


This drawing and the information contained thereon is the property of ABB and shall not be used, reproduced for any purpose, or shown to third parties without the written consent of ABB.

NOTE:


REV.	DESCRIPTION	DRAWN	WeiSen Tang	TITLE	General arrangement diagram	XIAMEN L.V. EQUIPMENT CO.LTD.	FUNCTION	UCS1 Compressor Station	SHEET 1
		CHECKED							SCALE 1:1 / TOTAL 5
CUSTOMER DRAWING NO.	REV.	APPROVED		PROJECT NO.	20130XX		PROJECT NAME	The Third Line of Uzbekistan–China Gas Pipeline Project	A4 / DRAWING NO. / REV. 0
		DATE	2013-7-03						

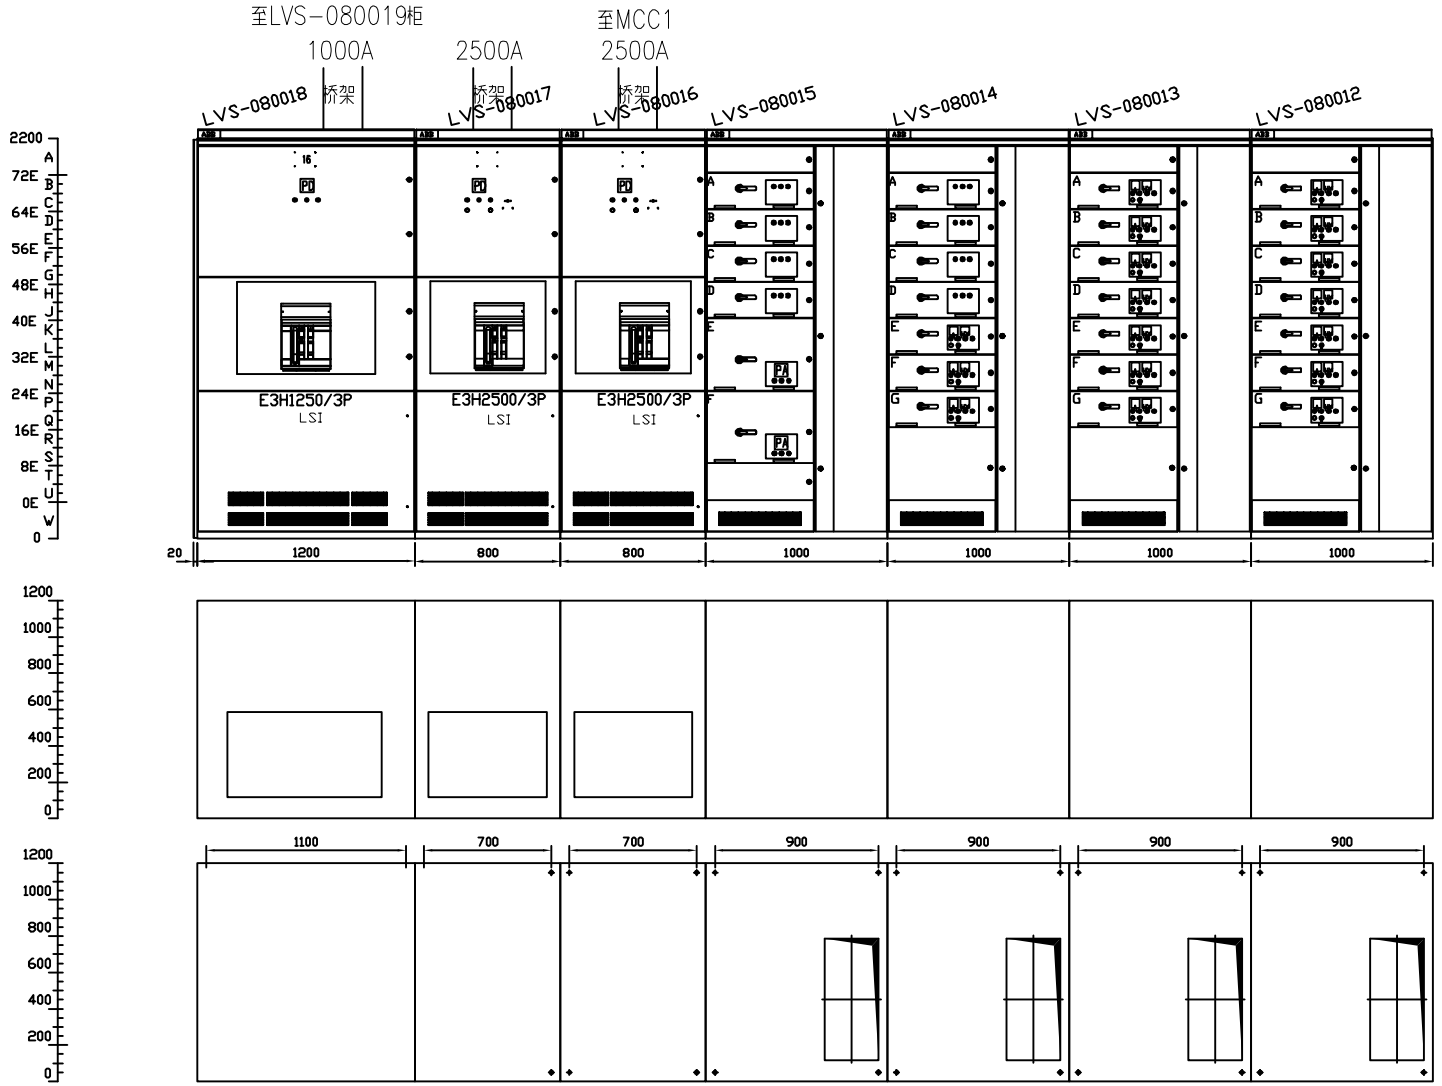

This drawing and the information contained thereon is the property of ABB and shall not be used, reproduced for any purpose, or shown to third parties without the written consent of ABB.

NOTE:


REV.	DESCRIPTION	DRAWN	WeiSen Tang	TITLE: General arrangement diagram	XIAMEN L.V. EQUIPMENT CO.LTD.	FUNCTION: UCS1 Compressor Station	SHEET 2
		CHECKED					SCALE 1:1 / TOTAL 5
CUSTOMER DRAWING NO.	REV.	APPROVED		PROJECT NO. 20130XX		PROJECT NAME: The Third Line of Uzbekistan–China Gas Pipeline Project	A4 / DRAWING NO. / REV. 0
		DATE	2013-7-03				

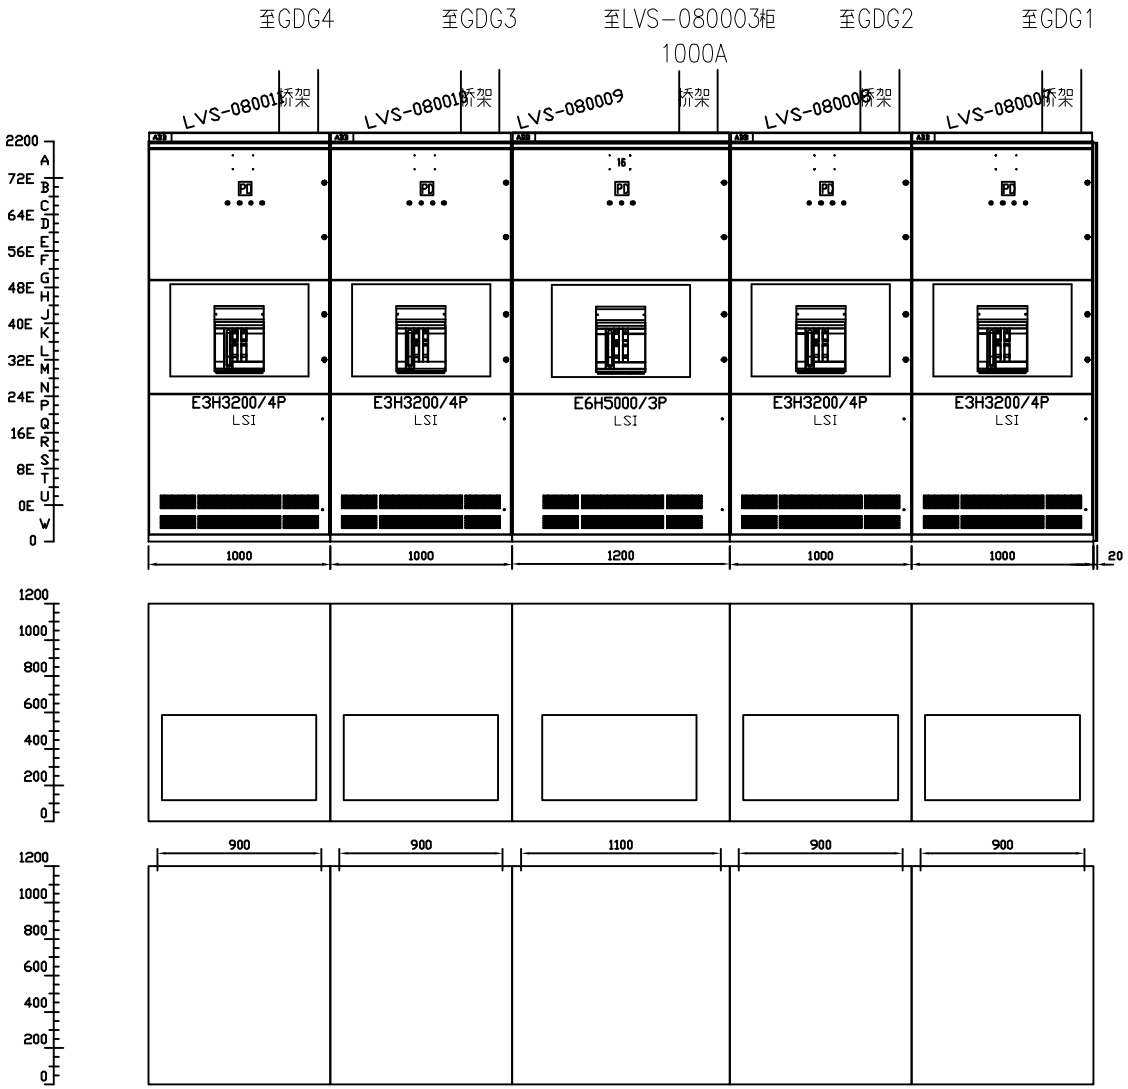

This drawing and the information contained thereon is the property of ABB and shall not be used, reproduced for any purpose, or shown to third parties without the written consent of ABB.

NOTE:


REV.	DESCRIPTION	DRAWN	WeiSen Tang	TITLE: General arrangement diagram	XIAMEN L.V. EQUIPMENT CO.LTD.	FUNCTION: UCS1 Compressor Station	SHEET 3
		CHECKED					SCALE 1:1 TOTAL 5
CUSTOMER DRAWING NO.	REV.	APPROVED		PROJECT NO. 20130XX		PROJECT NAME: The Third Line of Uzbekistan–China Gas Pipeline Project	A4 DRAWING NO. REV. 0
		DATE	2013-7-03				

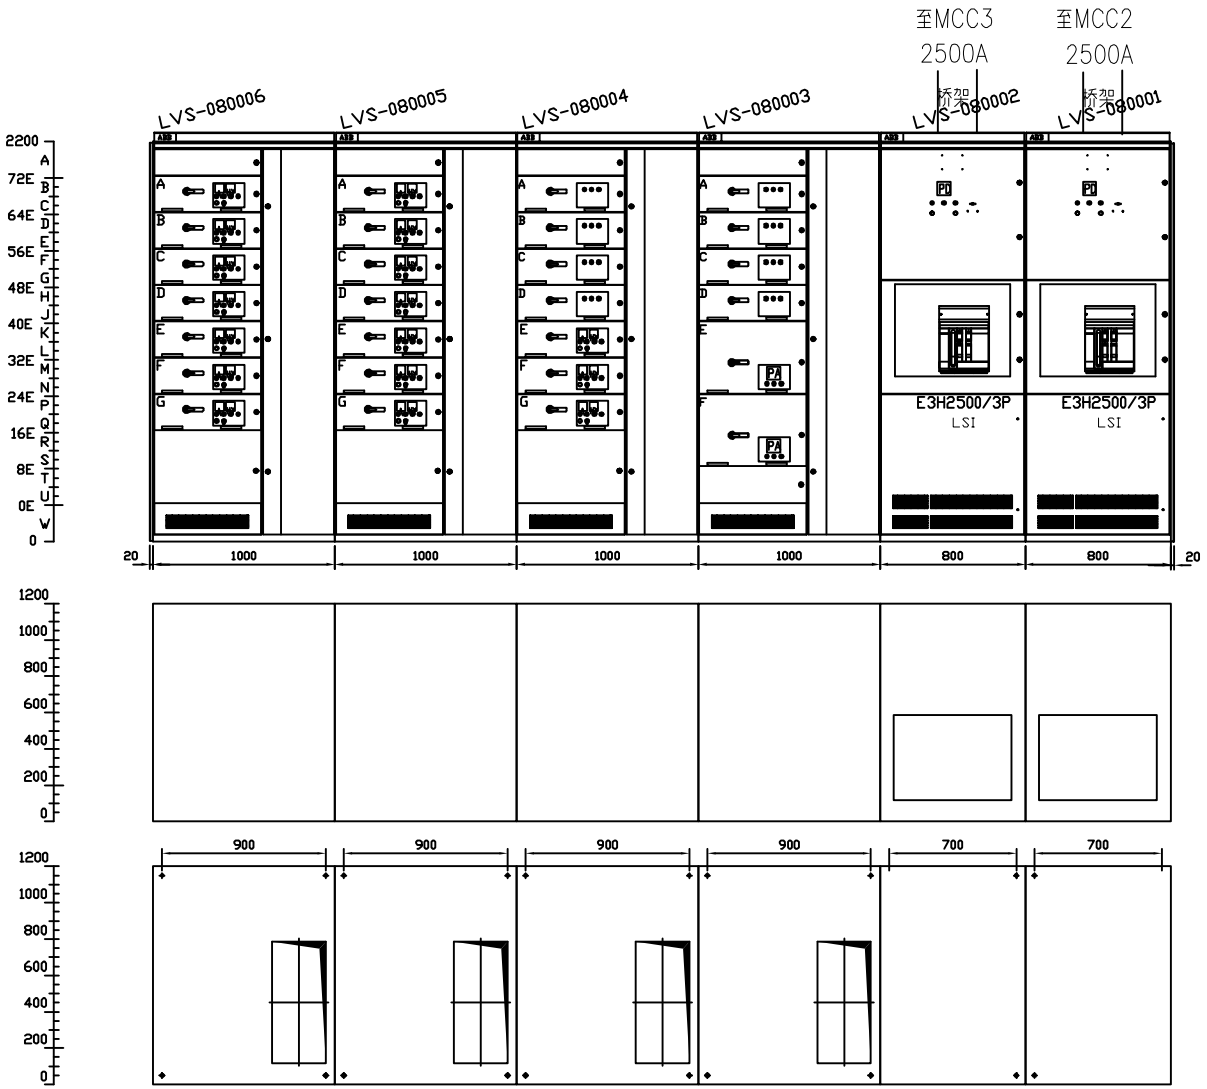

This drawing and the information contained thereon is the property of ABB and shall not be used, reproduced for any purpose, or shown to third parties without the written consent of ABB.

NOTE:

REV.	DESCRIPTION	DRAWN	WeiSen Tang	TITLE: General arrangement diagram	ABB XIAMEN L.V. EQUIPMENT CO.LTD.	FUNCTION: UCS1 Compressor Station	= SCALE 1:1 / SHEET 4 / TOTAL 5
CUSTOMER DRAWING NO.	REV.	CHECKED		PROJECT NO. 20130XX		PROJECT NAME: The Third Line of Uzbekistan–China Gas Pipeline Project	A4 / DRAWING NO. / REV. 0
		APPROVED					
		DATE	2013-7-03				

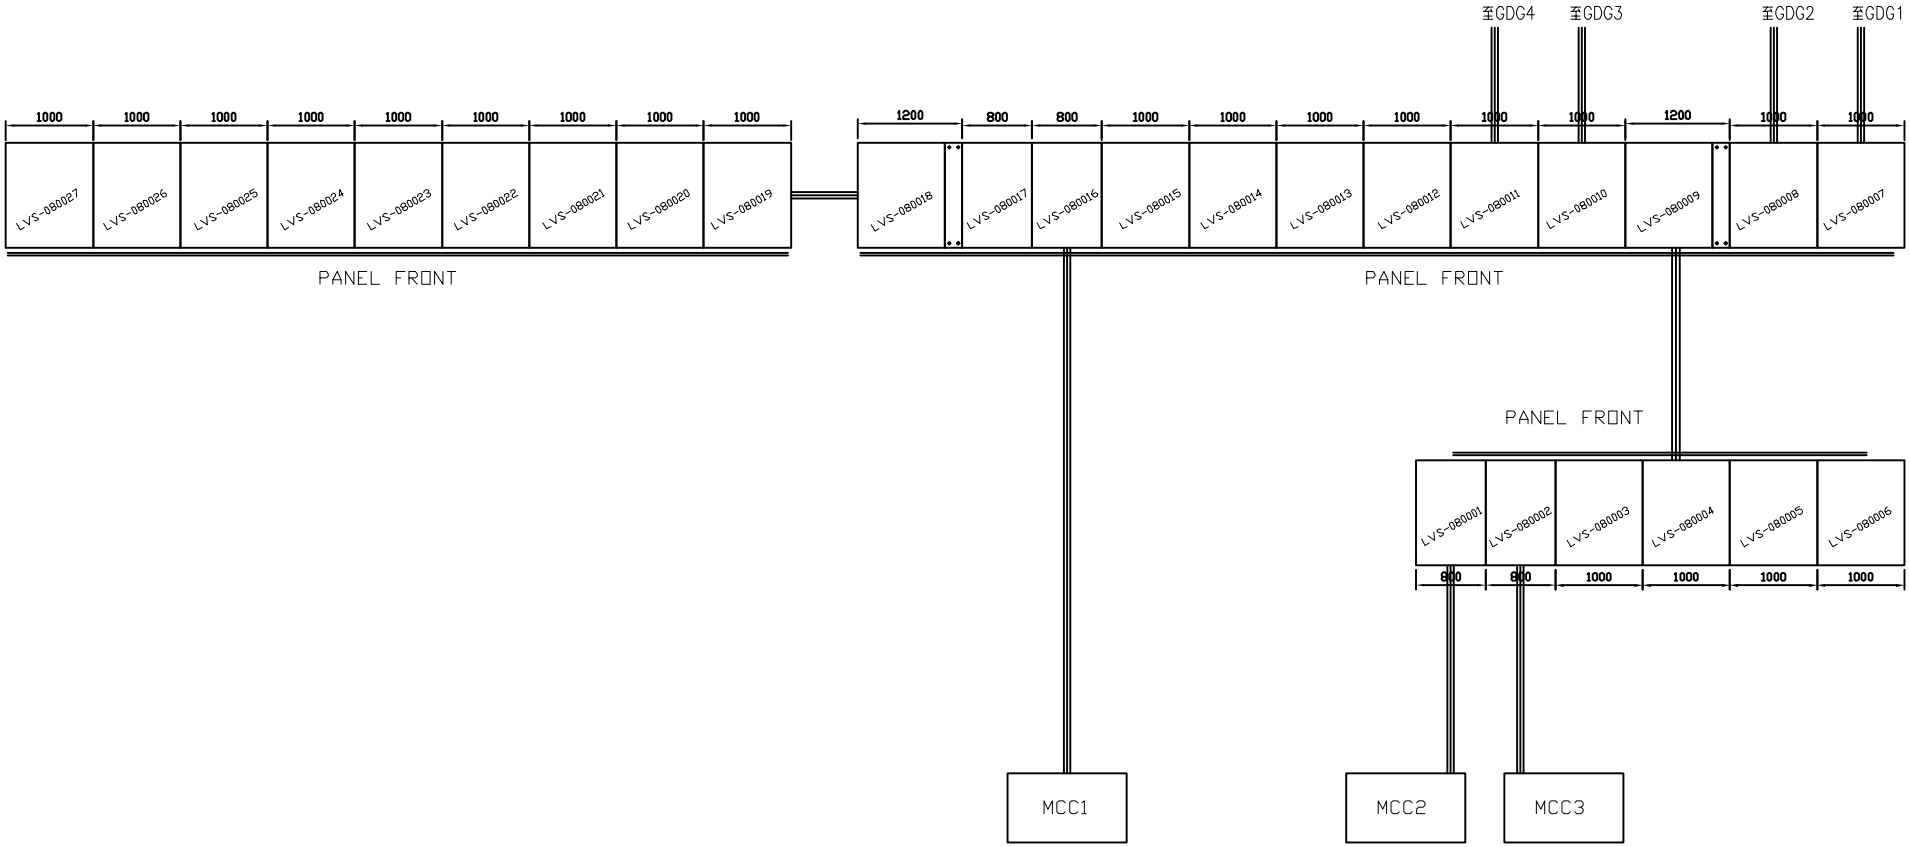

This drawing and the information contained thereon is the property of ABB and shall not be used, reproduced for any purpose, or shown to third parties without the written consent of ABB.

NOTE:

		DRAWN	WeiSen Tang	TITLE General arrangement diagram	XIAMEN L.V. EQUIPMENT CO.LTD.	FUNCTION UCS1 Compressor Station	= SHEET 5
REV.	DESCRIPTION	CHECKED					SCALE 1:1 TOTAL 5
CUSTOMER DRAWING NO.	REV.	APPROVED		PROJECT NO. 20130XX		PROJECT NAME The Third Line of Uzbekistan–China Gas Pipeline Project	A4 DRAWING NO. REV. 0
		DATE	2013-7-03				